
City of Fullerton

Harbor Boulevard
Complete Streets Improvement Project

MATCH LINE SEE BELOW RIGHT

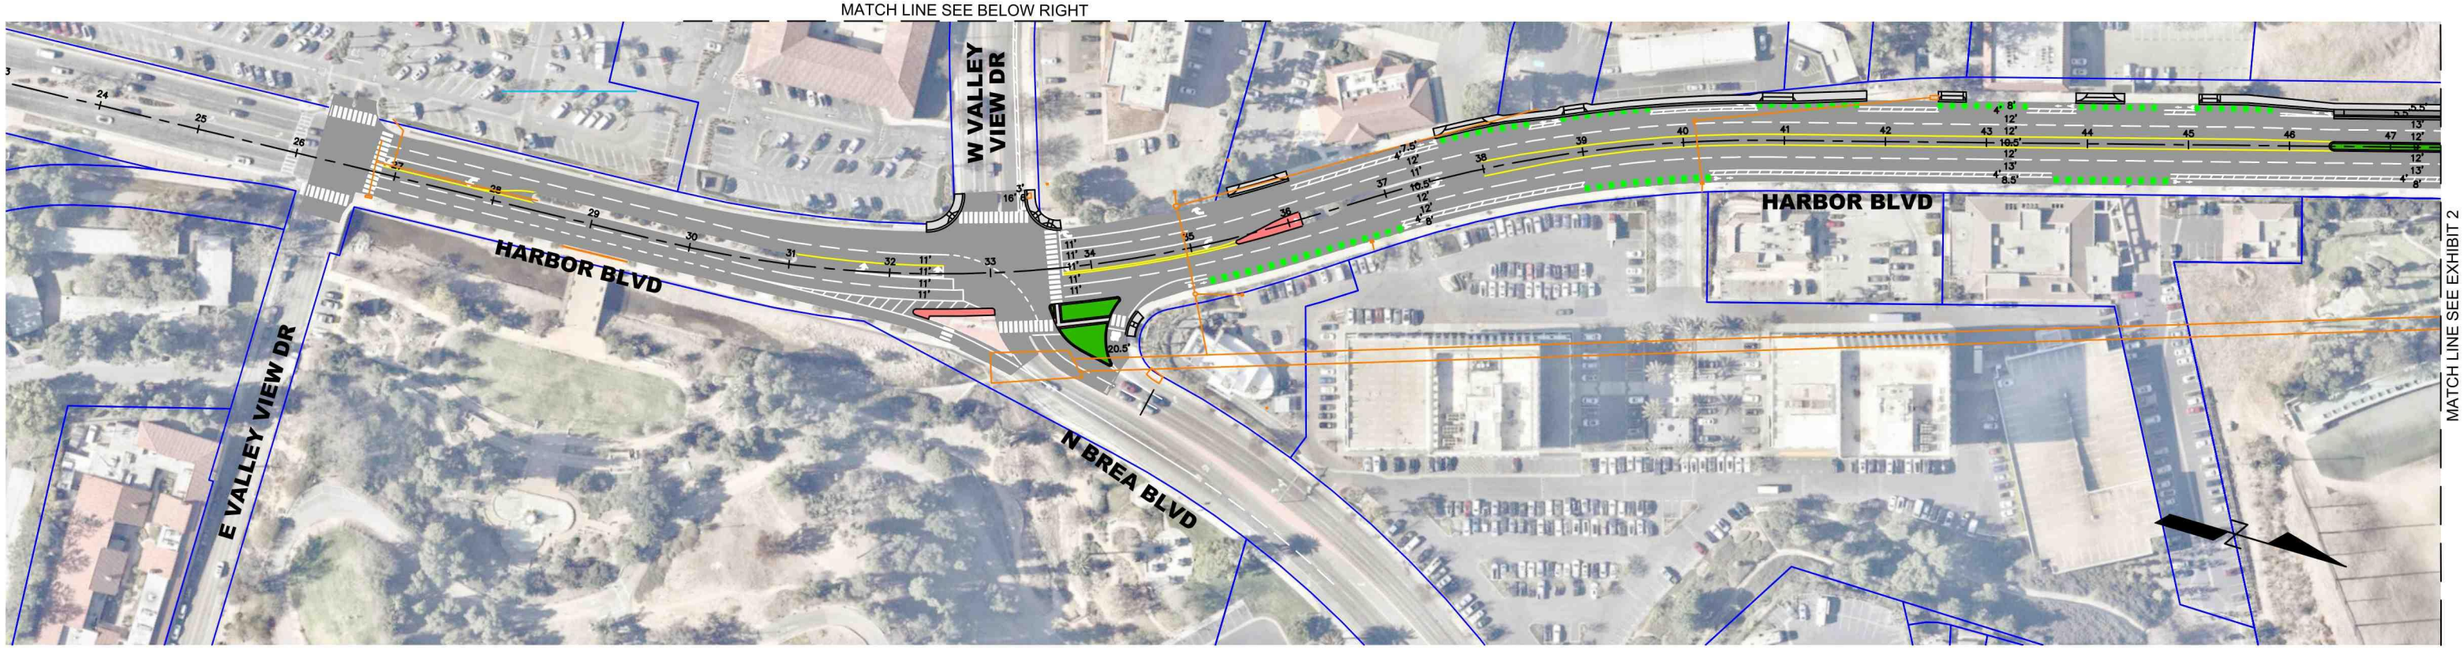


MATCH LINE SEE EXHIBIT 2

PLAN: HARBOR BOULEVARD

SCALE: 1"=150'

LEGEND

- EXISTING R/W
- EXISTING DRAINAGE
- PROPOSED DRAINAGE
- PROPOSED GRIND AND OVERLAY
- PROPOSED SIDEWALK
- PROPOSED LANDSCAPING
- PROPOSED MEDIAN PAVING

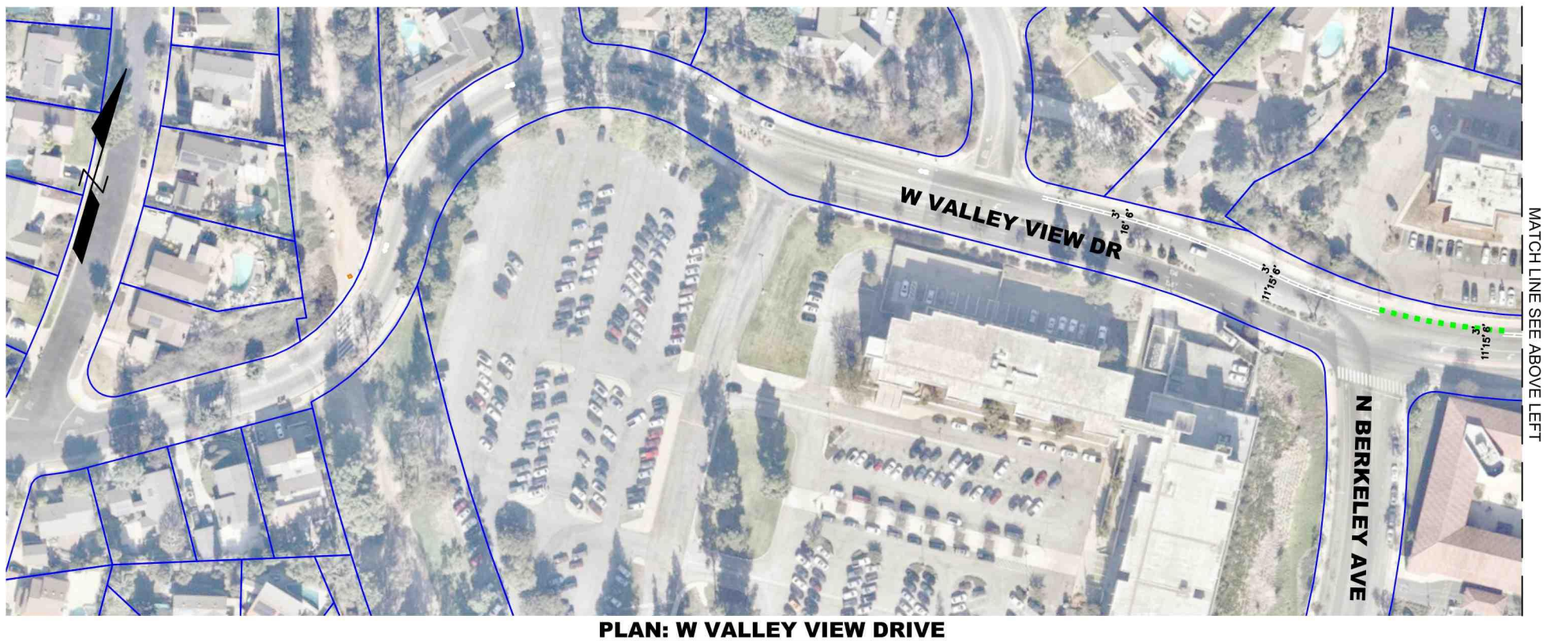

MATCH LINE SEE ABOVE LEFT

PLAN: W VALLEY VIEW DRIVE

SCALE: 1"=150


CITY OF FULLERTON CALIFORNIA


DOKKEN ENGINEERING

PRELIMINARY DESIGN
Exhibit 1 of 2

City of Fullerton


Harbor Boulevard
Complete Streets Improvement Project

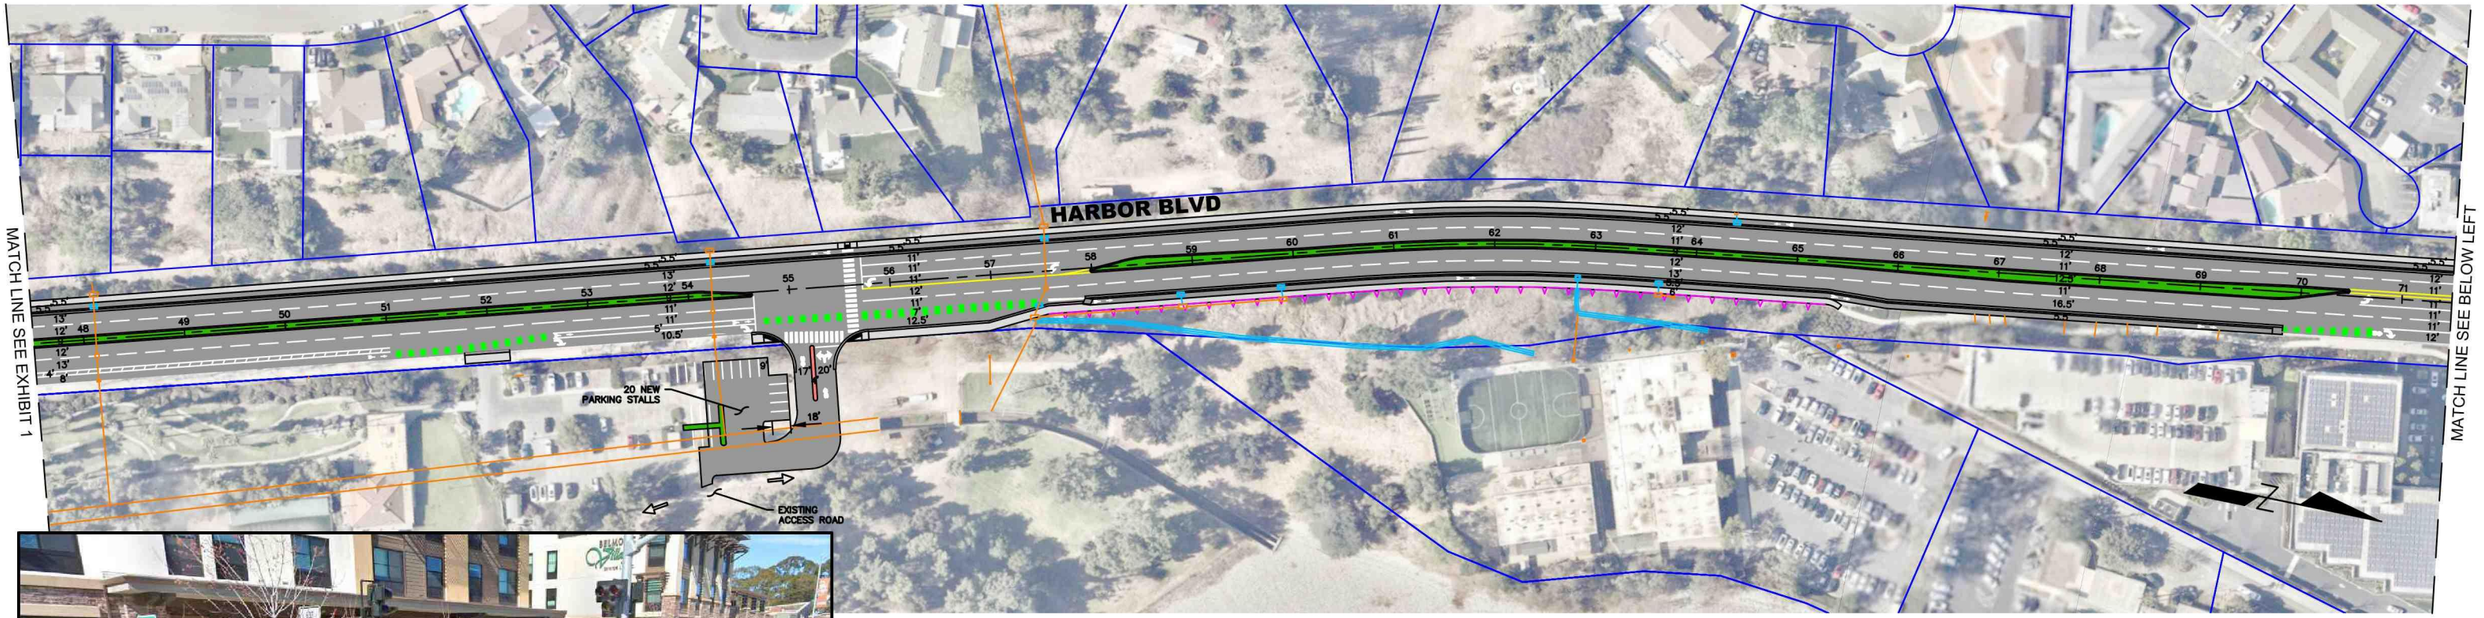

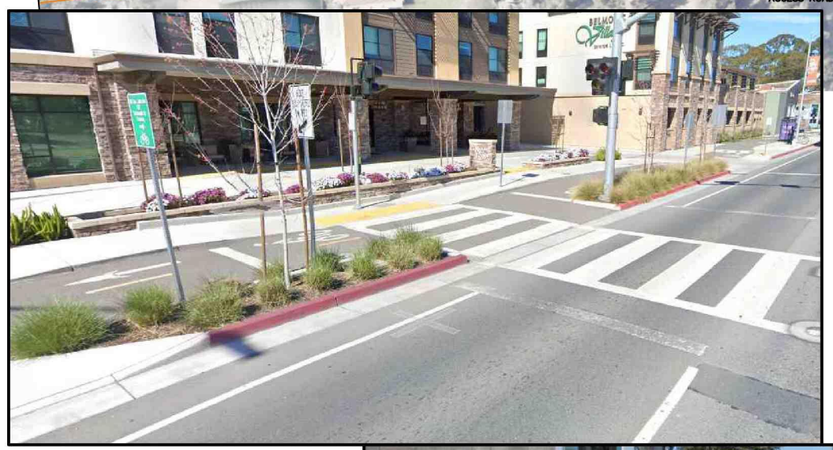



PLAN: HARBOR BOULEVARD
SCALE: 1"=150'

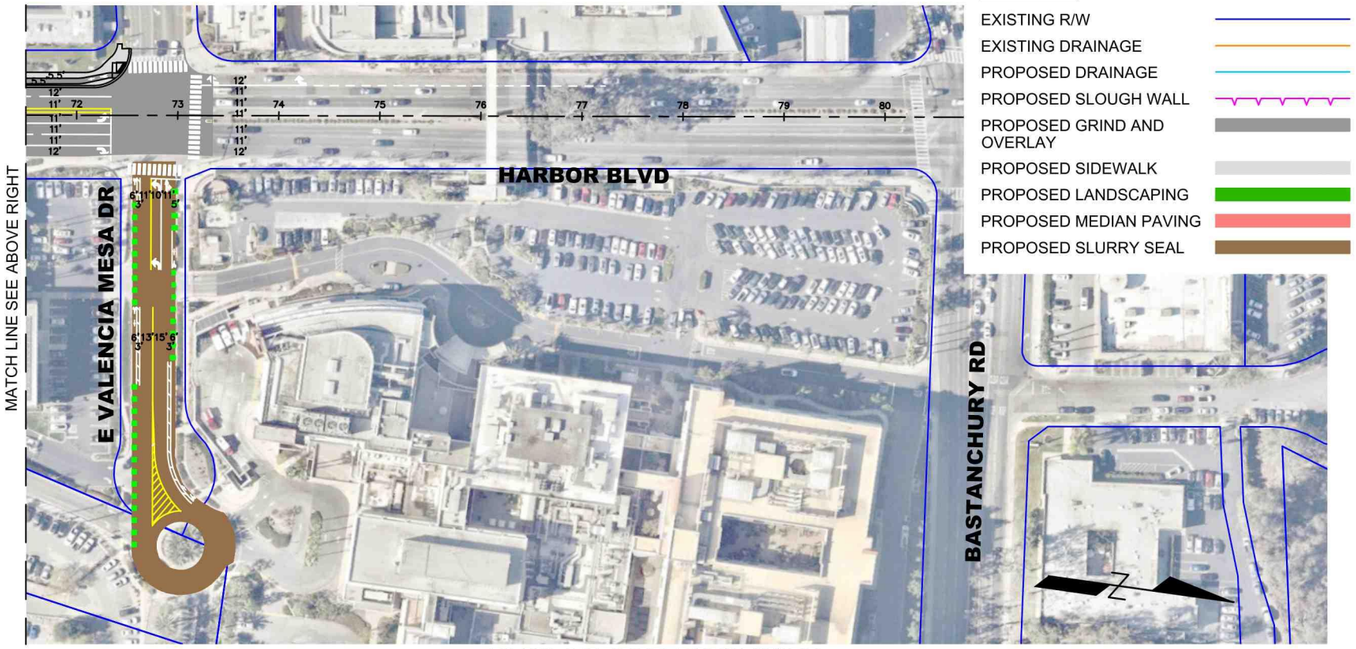

LEGEND

- EXISTING R/W
- EXISTING DRAINAGE
- PROPOSED DRAINAGE
- PROPOSED SLOUGH WALL
- PROPOSED GRIND AND OVERLAY
- PROPOSED SIDEWALK
- PROPOSED LANDSCAPING
- PROPOSED MEDIAN PAVING
- PROPOSED SLURRY SEAL

PLAN: HARBOR BOULEVARD
SCALE: 1"=150

CITY OF FULLERTON CALIFORNIA

DOKKEN ENGINEERING

PRELIMINARY DESIGN
Exhibit 2 of 2